'96 FEB 2 AM 9 11

FILED FOR RECORD THIS 2nd DAY OF February 19 96
RECORDED IN BOOK 20 PAGE 19 Slide 1351
RAY E. COURSEY JR. CLERK, CALLOWAY CO.
BY: Deputy Clerk

PLAT OF SUBDIVISION

RED WATER ESTATES - UNIT IV

CALLOWAY COUNTY KENTUCKY

OWNERS /DEVELOPERS:
Roy P. Reiman
Bert Venegoni
John David Downs
Jo David Cummin_s

AREA SUBDIVIDED = 40.8439 ACRES

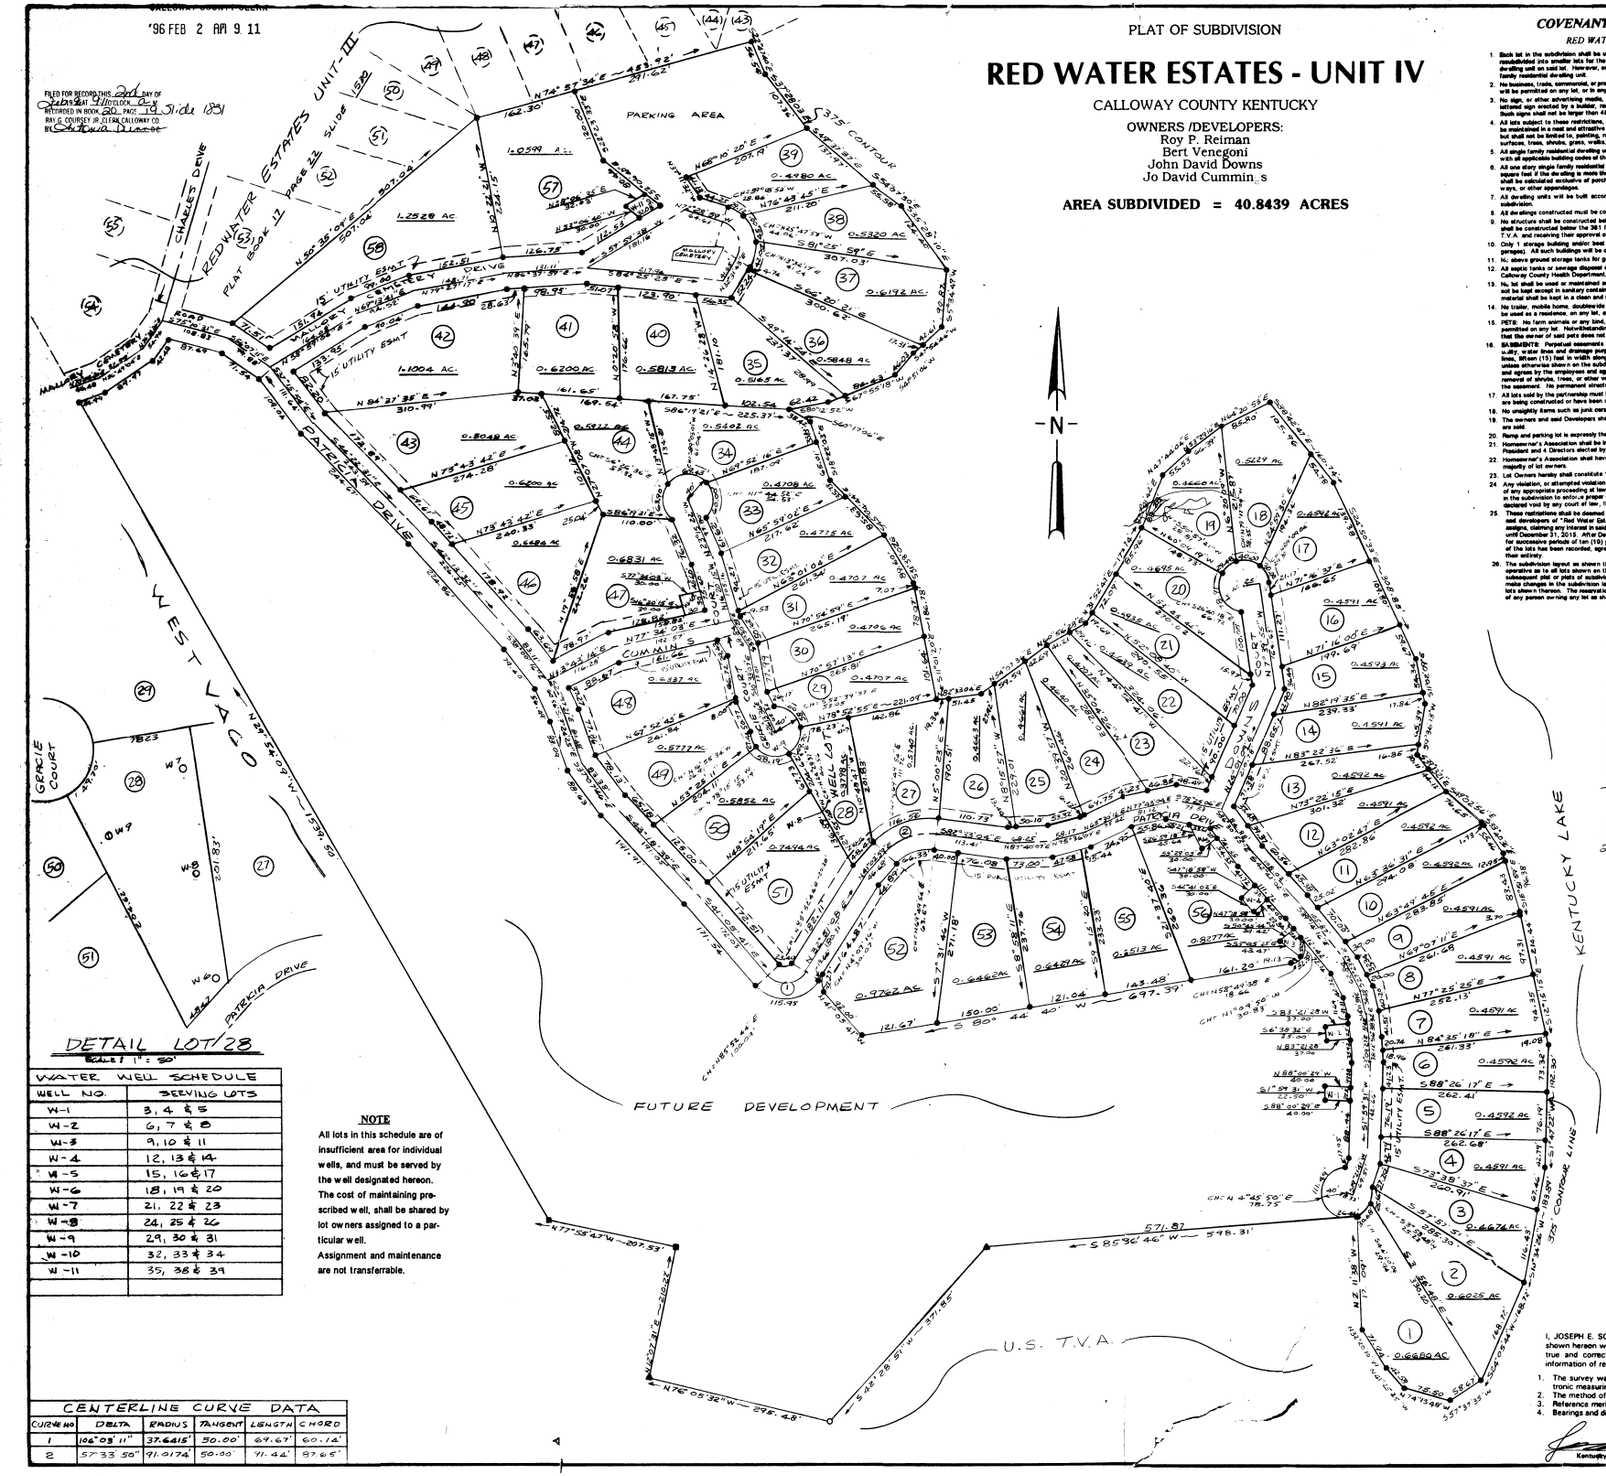
REDWATER ESTATES UNIT-III
PARKING AREA
375' CONTOUR
CHARLES DRIVE
DRIVE
15' UTILITY ESMT
MALLORY CEMETERY
PATRICIA DRIVE
GRACIE COURT
WELL LOT
FUTURE DEVELOPMENT
KENTUCKY LAKE
U.S. T.V.A.
S 80° 44' 40" W 697.39'
S 85°36'46" W 598.31'
N 77°58'47" W 207.53'
N 76°05'32" W 294.48'
N 29°54'09" W 1534.69'
N 74°57'34" E 483.92'
N 84°27'35" E 310.99'
N 50°35'09" E 507.04'
N 68°10'25" E 209.19'
N 76°43'45" E 211.20'
N 77°25'26" E 282.13'
N 84°35'18" E 261.33'
S 88°26'17" E 262.41'
S 88°26'17" E 262.68'
S 73°38'37" E 200.91'
S 37°52'30" E 116.43'
S 14°59'40" E 58.67'
